LELY GOLF ESTATES

UNIT NO. 2

LEGAL DESCRIPTION:
A SUBDIVISION OF TRACT C&D, LELY GOLF ESTATES, TRACT MAP, AS RECORDED IN PLATBOOK 8, PAGE 20, LYING IN SECTION 19, TWP. 50 S., RGE. 26 E.
COLLIER COUNTY, FLORIDA

TRI-COUNTY ENGINEERING, INC.
CIVIL & STRUCTURAL ENGINEERS
LAND PLANNERS & SURVEYORS
NAPLES, FLORIDA

SURVEYOR'S NOTES

⊙ DENOTES PERMANENT REFERENCE MONUMENT.
EASEMENTS INDICATED ON BLOCK CORNERS HAVE 25' RADII NORMAL TO BLOCK LINES AND ARE INTENDED FOR PUBLIC USE.
BASIS OF BEARINGS IS ASSUMED.
DIMENSIONS ON CURVE LINES ARE ARC LENGTHS.

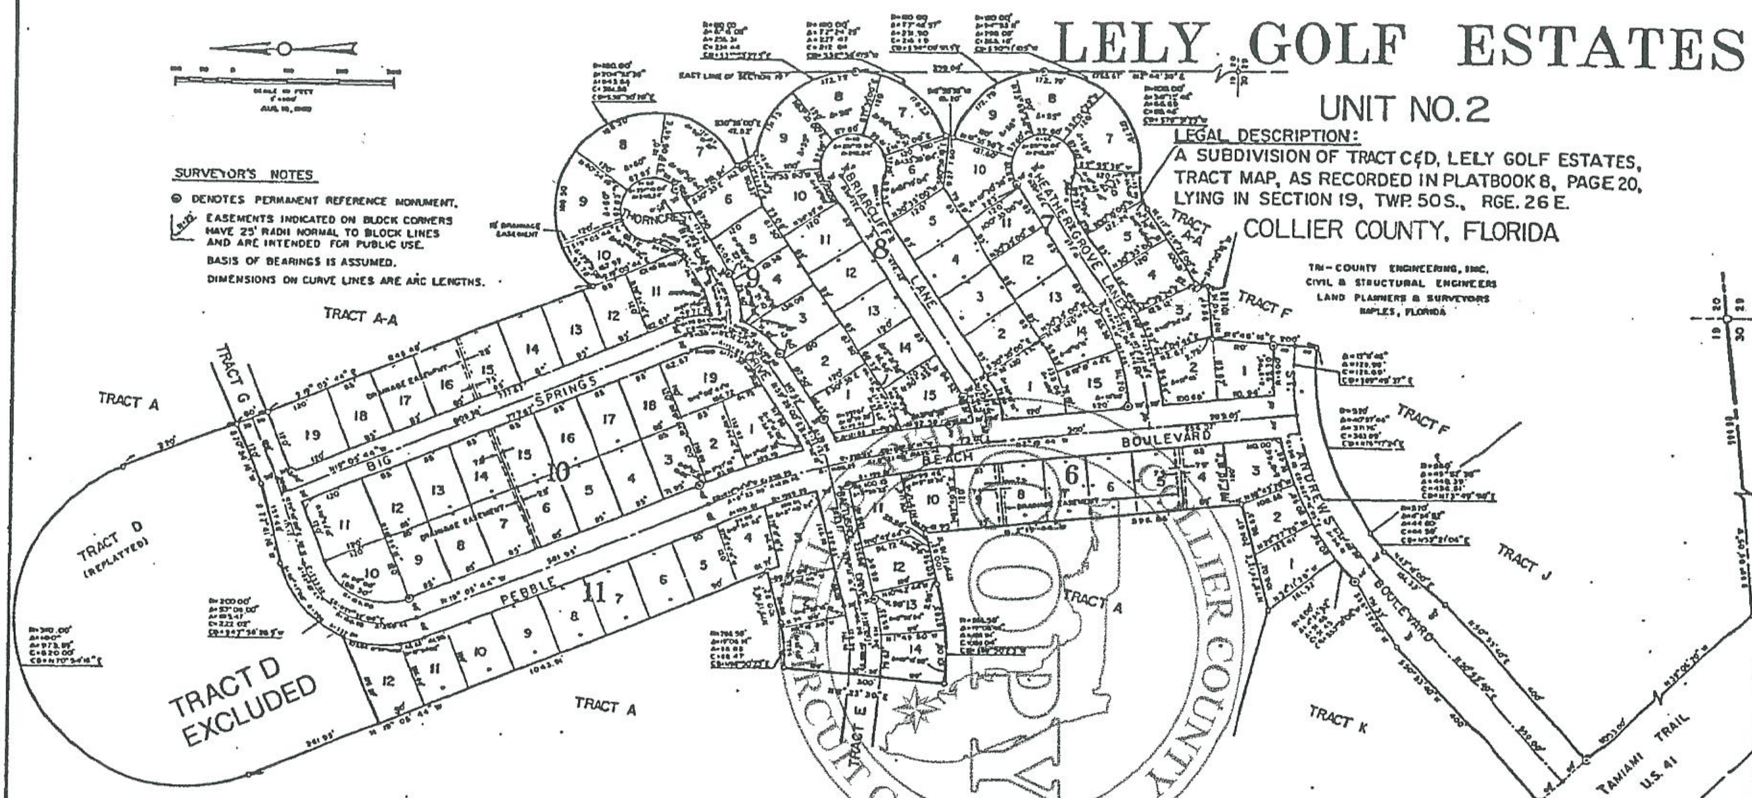

DEDICATION

KNOW ALL MEN BY THESE PRESENTS, THAT LELY ESTATES, INC., A TEXAS CORPORATION AUTHORIZED TO DO BUSINESS IN FLORIDA, THE OWNER OF THE HEREIN DESCRIBED LANDS, BY ITS VICE PRESIDENT CHRISTIAAN W. DUVEKOT, HAS CAUSED TO BE MADE THIS PLAT ENTITLED "LELY GOLF ESTATES, UNIT NO. 2" AND DOES HEREBY DEDICATE AN EASEMENT FOR UTILITY PURPOSES OVER THE REAR 10 FEET AND SIDE 5 FEET OF EACH LOT AND DOES HEREBY DEDICATE THE STREETS AND DRAINAGE EASEMENTS AS SHOWN HEREON TO THE PERPETUAL USE OF THE PUBLIC FOR PROPER PURPOSES.
IN WITNESS WHEREOF, SAID OWNER HAS CAUSED THESE PRESENTS TO BE SIGNED THIS 1ST DAY OF AUGUST, 1967 A.D.

SIGNED IN THE PRESENCE OF:

LELY ESTATES, INC., A TEXAS CORPORATION
BY ______ (SEAL)
CHRISTIAAN W. DUVEKOT
VICE PRESIDENT

ACKNOWLEDGEMENT

STATE OF FLORIDA
COUNTY OF COLLIER SS

I HEREBY CERTIFY THAT ON THIS DAY BEFORE ME, A NOTARY PUBLIC DULY AUTHORIZED IN THE STATE AND COUNTY NAMED ABOVE TO TAKE ACKNOWLEDGEMENTS, PERSONALLY APPEARED CHRISTIAAN W. DUVEKOT, TO ME KNOWN TO BE THE PERSON DESCRIBED AS VICE PRESIDENT OF LELY ESTATES INC., IN AND WHO EXECUTED THE FOREGOING DEDICATION AND ACKNOWLEDGED BEFORE ME THAT HE EXECUTED THE FOREGOING DEDICATION IN THE NAME OF AND FOR THAT CORPORATION, THAT AS SUCH CORPORATE OFFICER HE IS DULY AUTHORIZED BY THAT CORPORATION TO DO SO, THAT THE FOREGOING DEDICATION IS THE ACT OF SAID CORPORATION.

WITNESS MY HAND AND OFFICIAL SEAL IN THE COUNTY AND STATE NAMED ABOVE THIS 1ST DAY OF August, 1969

MY COMMISSION EXPIRES:

Noble Wright
NOTARY PUBLIC, STATE OF FLORIDA AT LARGE

APPROVALS:

THIS PLAT APPROVED BY COLLIER COUNTY PLANNING COMMISSION, COLLIER COUNTY, FLORIDA, THIS 26 DAY OF AUGUST A.D. 1969

EXECUTIVE SECRETARY

THIS PLAT APPROVED BY COLLIER COUNTY ENGINEER THIS 26 DAY OF AUGUST A.D. 1969

COUNTY ENGINEER

THIS PLAT APPROVED BY COLLIER COUNTY HEALTH DEPARTMENT THIS 26 DAY OF AUGUST A.D. 1969

COUNTY SANITARIAN

COUNTY COMMISSION APPROVAL:

THIS PLAT APPROVED IN REGULAR, OPEN MEETING BY THE BOARD OF COUNTY COMMISSIONERS OF COLLIER COUNTY, FLORIDA, THIS 26TH DAY OF AUGUST A.D. 1969, PROVIDED THAT THE PLAT IS FILED IN THE OFFICE OF THE CLERK OF THE CIRCUIT COURT OF COLLIER COUNTY, FLORIDA WITHIN 90 DAYS FROM THE DATE OF THIS APPROVAL.

CLERK ______ CHAIRMAN ______

FILING RECORD:

I HEREBY CERTIFY THAT THIS PLAT HAS BEEN EXAMINED BY ME AND THAT IT COMPLIES IN FORM WITH THE REQUIREMENTS OF CHAPTER 10275, LAWS OF THE STATE OF FLORIDA, AND THAT SAID PLAT WAS FILED FOR RECORD AT 12:51 P.M. THIS 26TH DAY OF AUGUST A.D. 1969 AND RECORDED IN PLATBOOK 8, PAGE 51 OF THE PUBLIC RECORDS OF COLLIER COUNTY, FLORIDA

CLERK OF THE CIRCUIT COURT

SURVEYOR'S CERTIFICATE:

I, PAUL T. O'HARGAN, THE SURVEYOR MAKING THIS PLAT, DO HEREBY CERTIFY THAT THIS IS A TRUE AND CORRECT REPRESENTATION OF THE LANDS PLATTED TO THE BEST OF MY KNOWLEDGE AND BELIEF AND THAT PERMANENT REFERENCE MONUMENTS HAVE BEEN PLACED IN ACCORDANCE WITH SECTION 7, CHAPTER 177.07, FLORIDA STATUTES.

TRI-COUNTY ENGINEERING, INC.
BY ______
PAUL T. O'HARGAN
FLA. REG. SURVEYOR NO. 1936